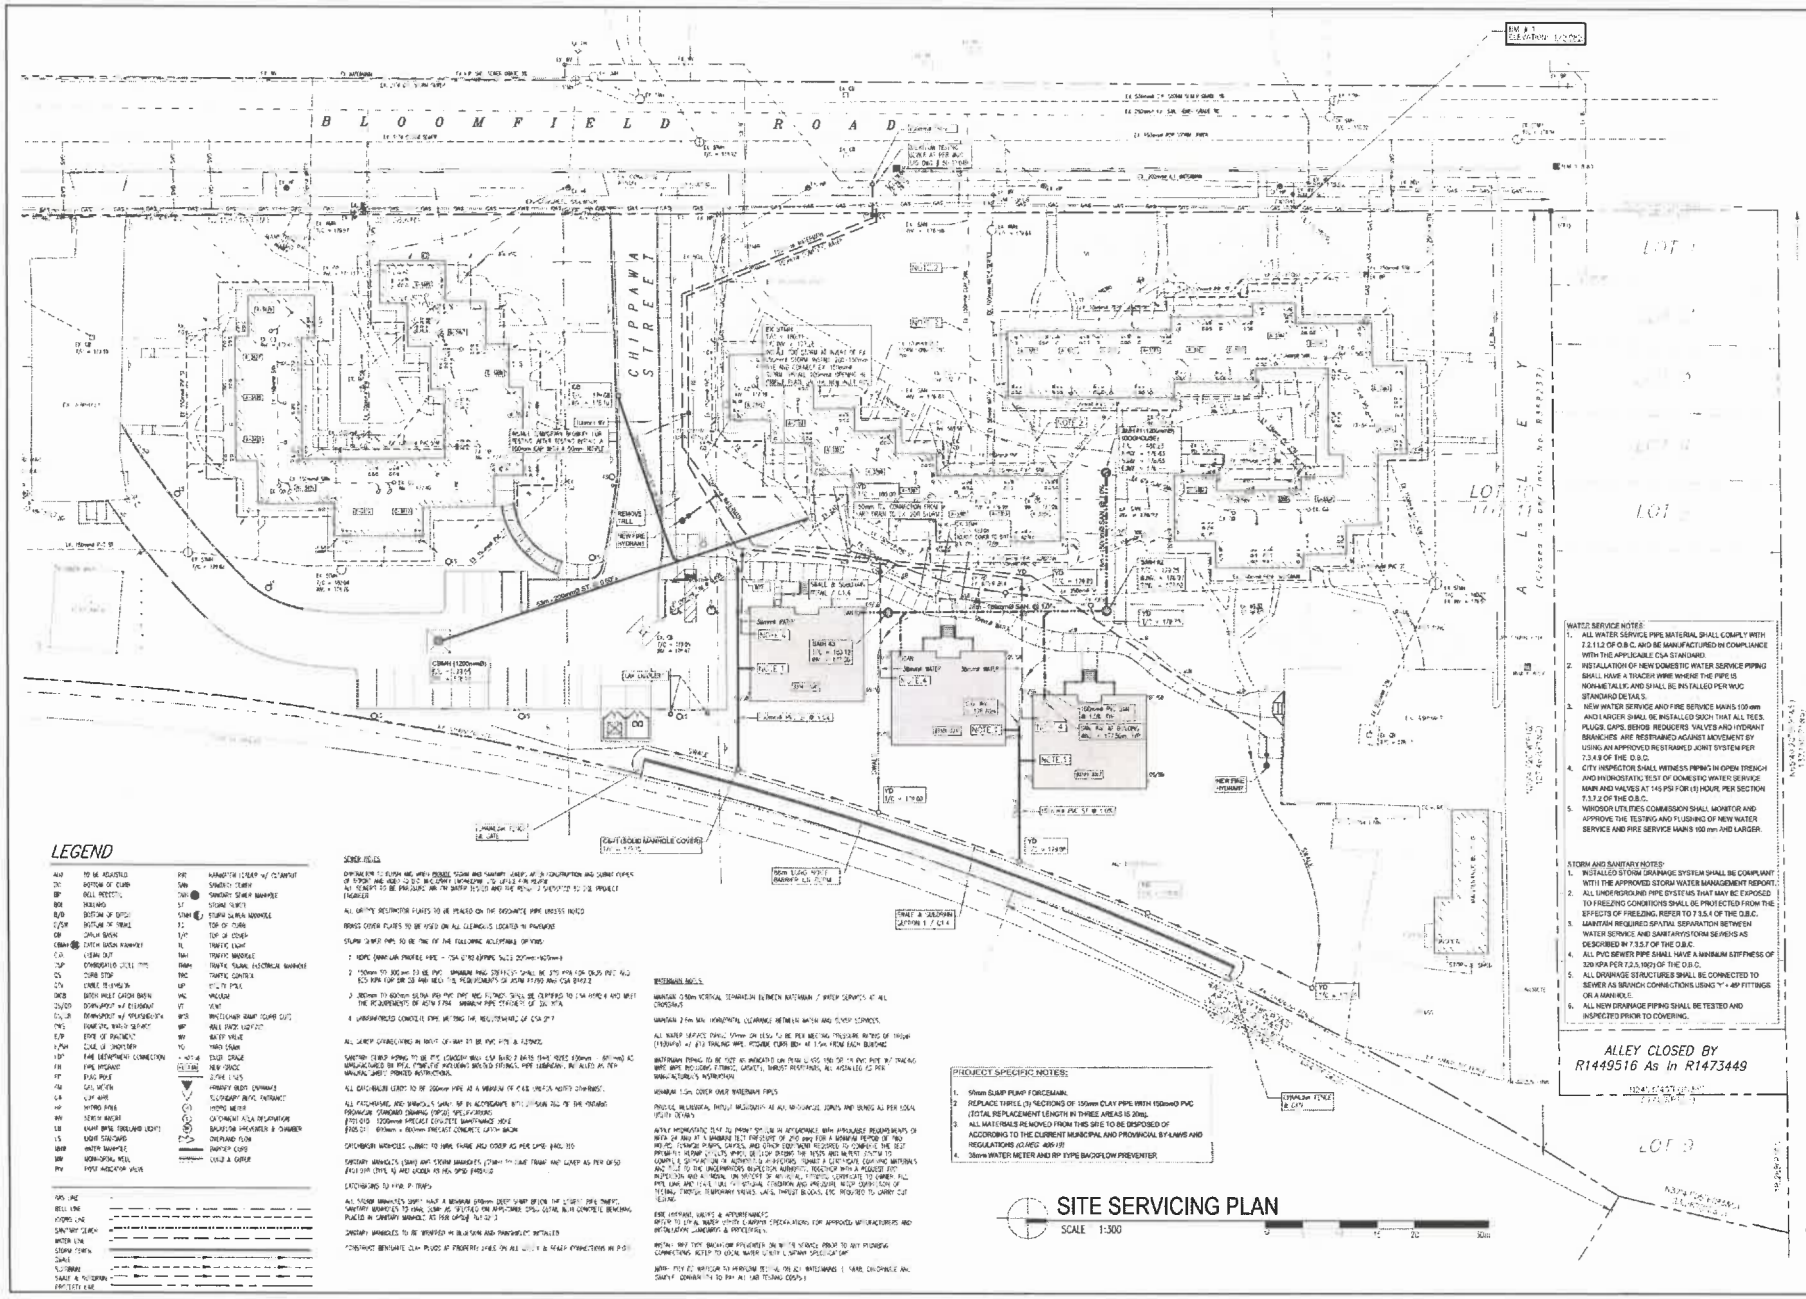
B L O O M F I E L D R O A D
CHIPPAWA STREET
ST. ANTOINE STREET
ALLEY
LOT
LOT 2
LOT 3
BM A-1
ELEVATION 177.000
EX. 150mmø W. SERVICE TO BE REMOVED AT MAIN